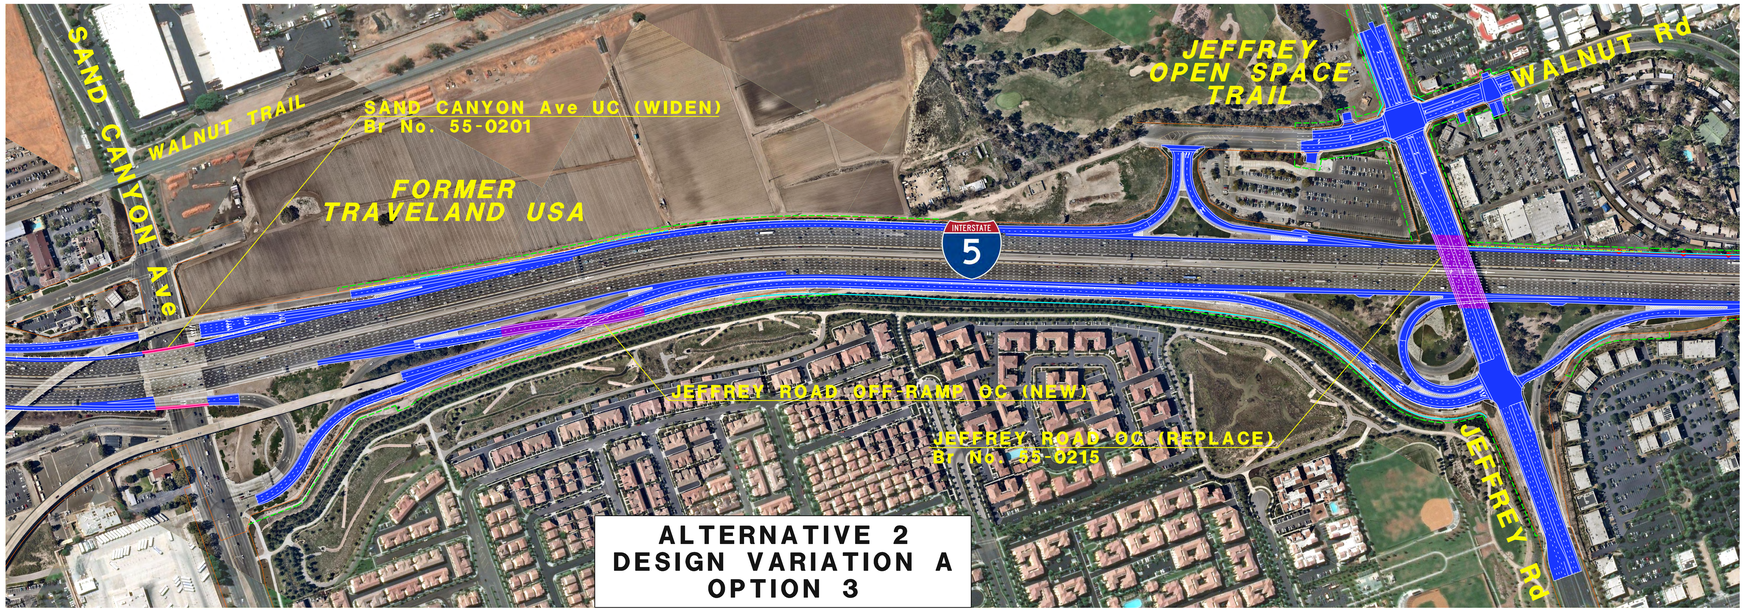

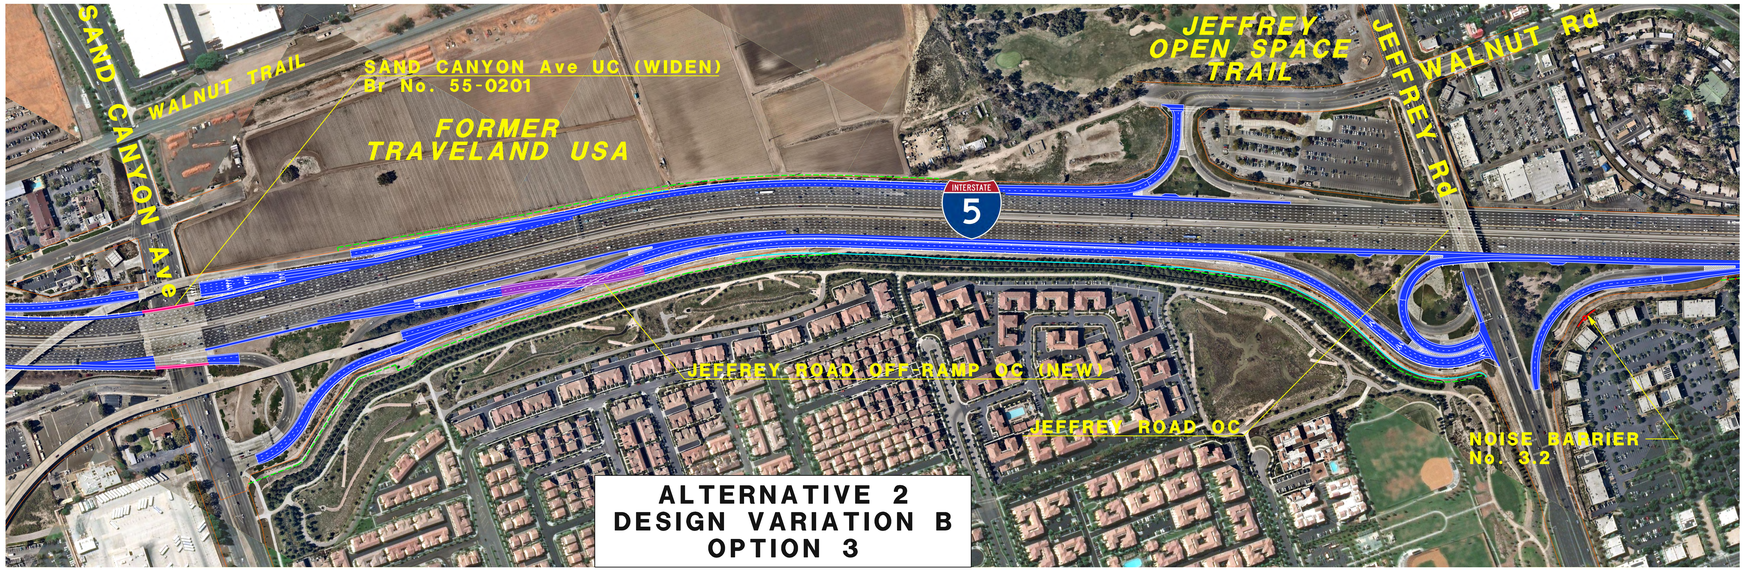

LEGEND:

- EXISTING RIGHT OF WAY
- TEMPORARY CONSTRUCTION EASEMENT
- PERMANENT EASEMENT
- PROPOSED RIGHT OF WAY
- BRIDGE IMPROVEMENTS
- NEW BRIDGE
- NEW PAVEMENT
- NEW SOUND WALL

I-5 PA/ED (I-405 TO SR-55)

NO SCALE

LEGEND:

- EXISTING RIGHT OF WAY
- TEMPORARY CONSTRUCTION EASEMENT
- PERMANENT EASEMENT
- PROPOSED RIGHT OF WAY
- BRIDGE IMPROVEMENTS
- NEW BRIDGE
- NEW PAVEMENT
- NEW SOUND WALL

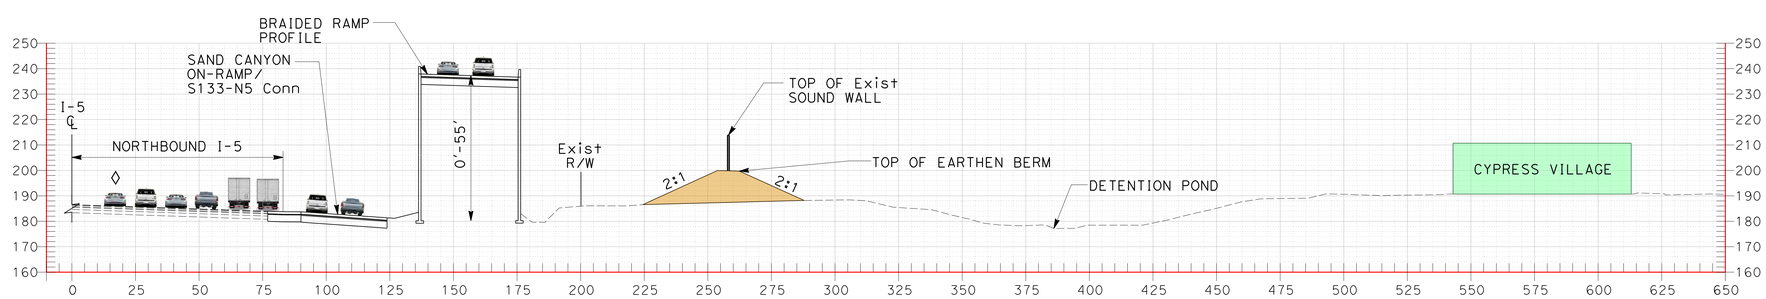

VIEW A-A

PRELIMINARY
NOT FOR CONSTRUCTION

I-5 (I-405 TO SR-55) PA/ED
OPTION 3
CROSS SECTION

NO SCALE